NOTES & REVISIONS :

CONTRACTORS MUST VERIFY ALL DIMENSIONS ON SITE BEFORE COMMENCING ANY WORK. FIGURED DIMENSIONS TO TAKE PRECEDENCE OVER SCALED DIMENSIONS. CONTRACTORS MUST NOT SCALE FROM THIS DRAWING UNLESS EXPRESS INSTRUCTIONS ARE GIVEN BY SAMPSON ASSOCIATES. THE COPYRIGHT OF THIS DRAWING IS RESERVED. THE DRAWING MUST NOT BE DISCLOSED WITHOUT AUTHORITY.

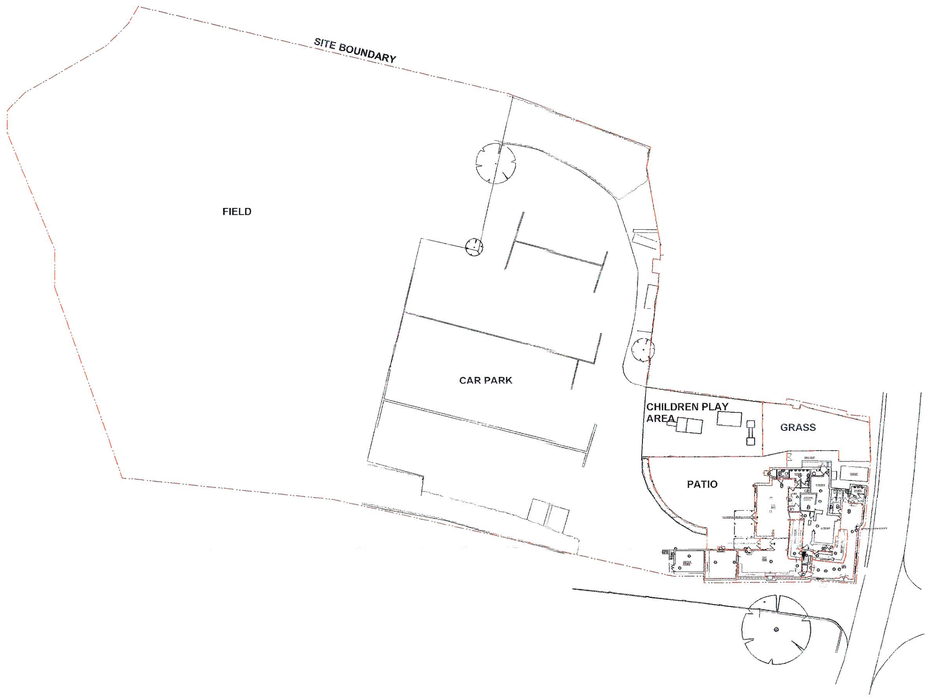

A EXISTING SITE PLAN
Scale: 1:500

EXISTING LICENSING KEY	
GROSS AREA OF SITE (SQM)	9200
GROSS INTERNAL LICENSED CUSTOMER AREA (SQM)	
GROSS INTERNAL BAR SERVERY AREA (SQM)	
GROSS EXTERNAL LICENSED CUSTOMER AREA (SQM)	

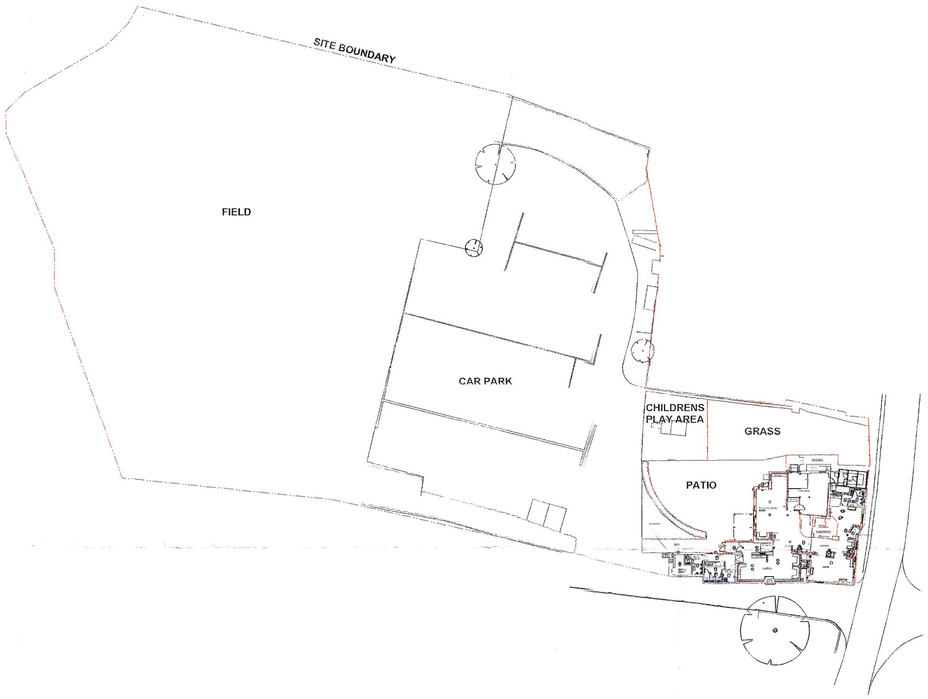

A PROPOSED SITE PLAN
Scale: 1:500

PROPOSED LICENSING KEY	
GROSS AREA OF SITE (SQM)	9200
GROSS INTERNAL LICENSED CUSTOMER AREA (SQM)	
GROSS INTERNAL BAR SERVERY AREA (SQM)	
GROSS EXTERNAL LICENSED CUSTOMER AREA (SQM)	

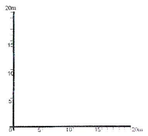

DRAWN BY: LB
SCALE @ A1: 1:500
2653.05.00

CLIENT: GREENE KING PUB COMPANY
SITE: BELL INN BREDHURST KENT
DRAWING TITLE: LICENSING PLANS - WHOLE SITE

SAMPSON ASSOCIATES
ARCHITECTS & INTERIOR DESIGNERS
J40778, THE BISCUIT FACTORY
TOWER BRIDGE BUSINESS COMPLEX · 100 CLEMENTS ROAD · LONDON SE16 4DG
TEL: +44(0)20 7394 8850 FAX: +44(0)20 7394 8851 E-MAIL: info@sampsonassociates.co.uk