THE MAIDSTONE BOROUGH COUNCIL

Land At Cripple Street
Cripple Street
Maidstone
Kent
ME15 6BA

MBC Ref: 14/503167

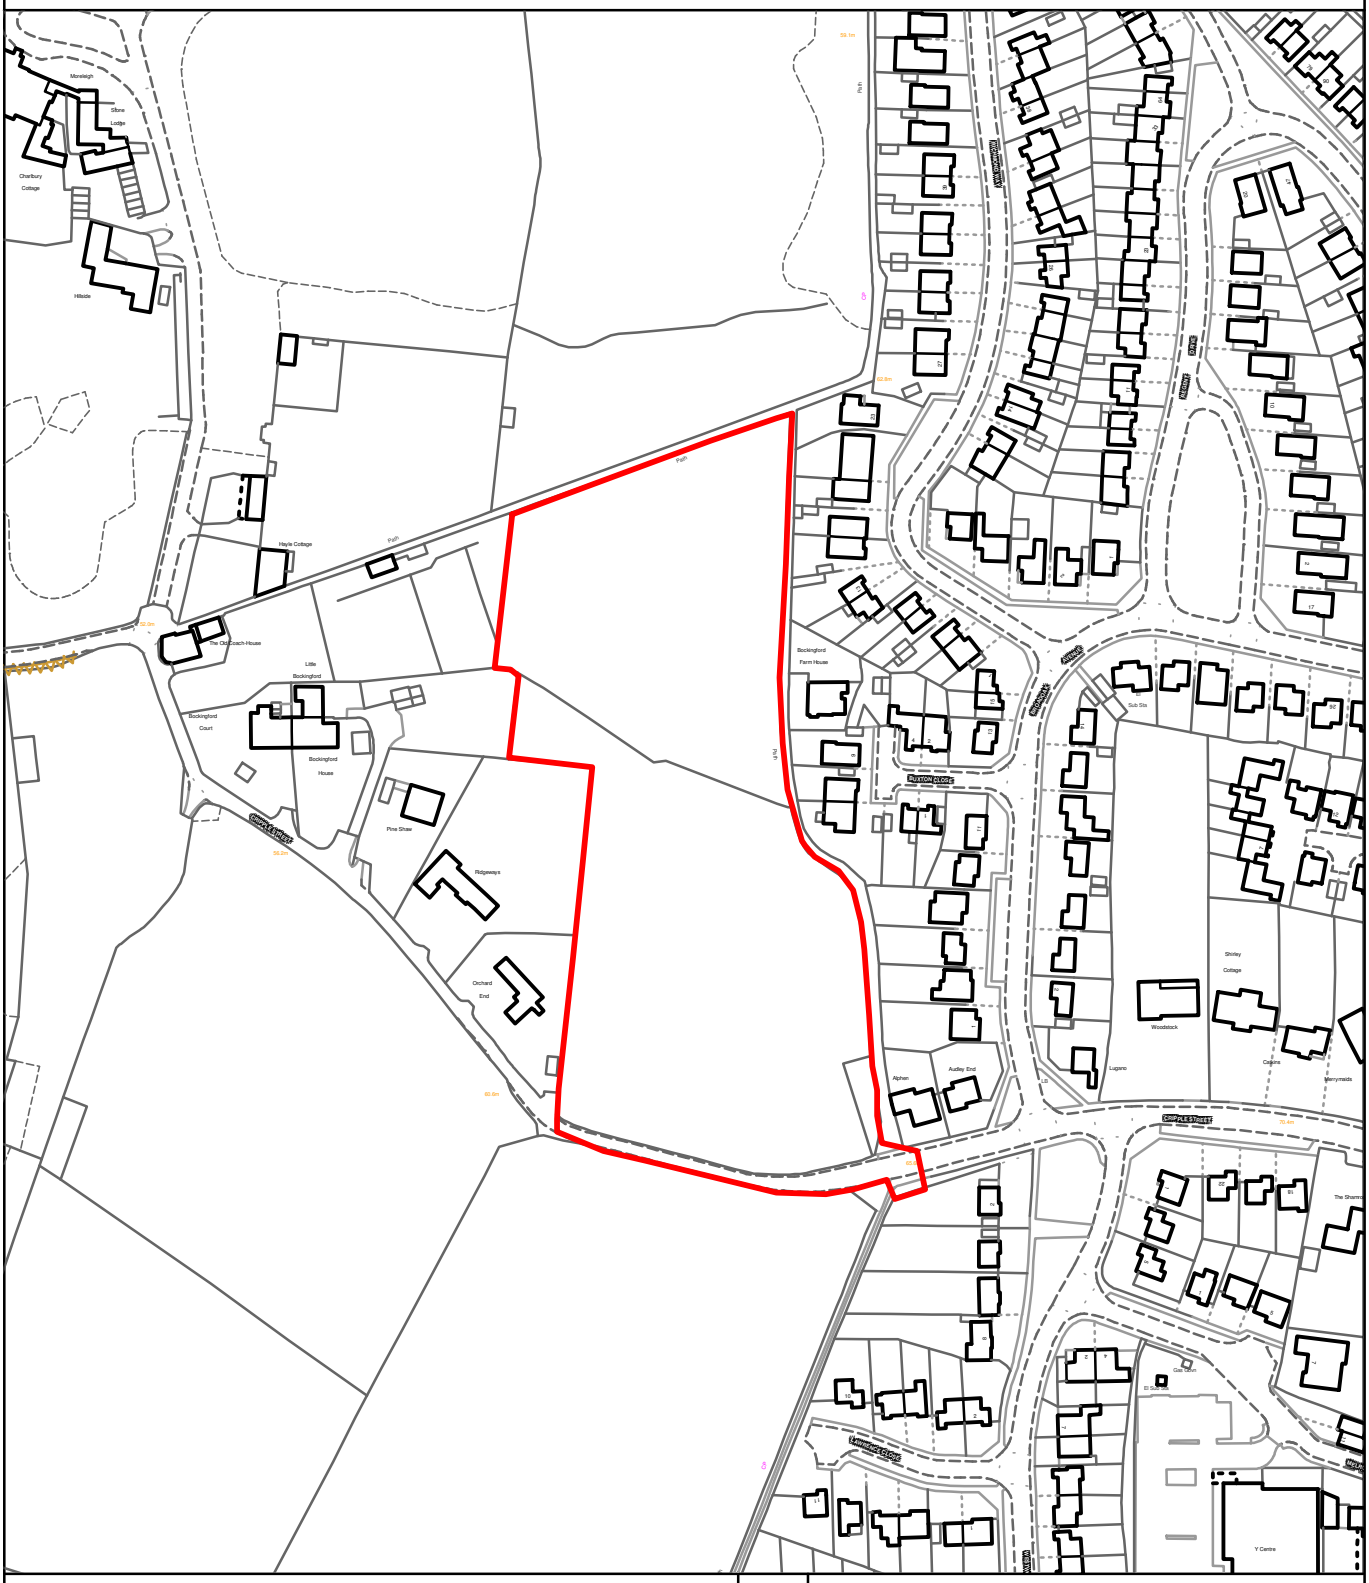

Reproduced from the Ordance Survey mapping with the permission of the Controller of Her Majesty's Stationary Office ©Crown Copyright. Unauthorised reproduction infringes Crown Copyright and may lead to prosecution or civil proceedings.The Maidstone Borough Council Licence No. 100019636, 2014. Scale 1:2500

Rob Jarman
Head of Planning