PLAN AS PROPOSED : GROUND FLOOR - Rev A

COVER NOs: 107 (exc waiting)

PRELIMINARY FOR COMMENT

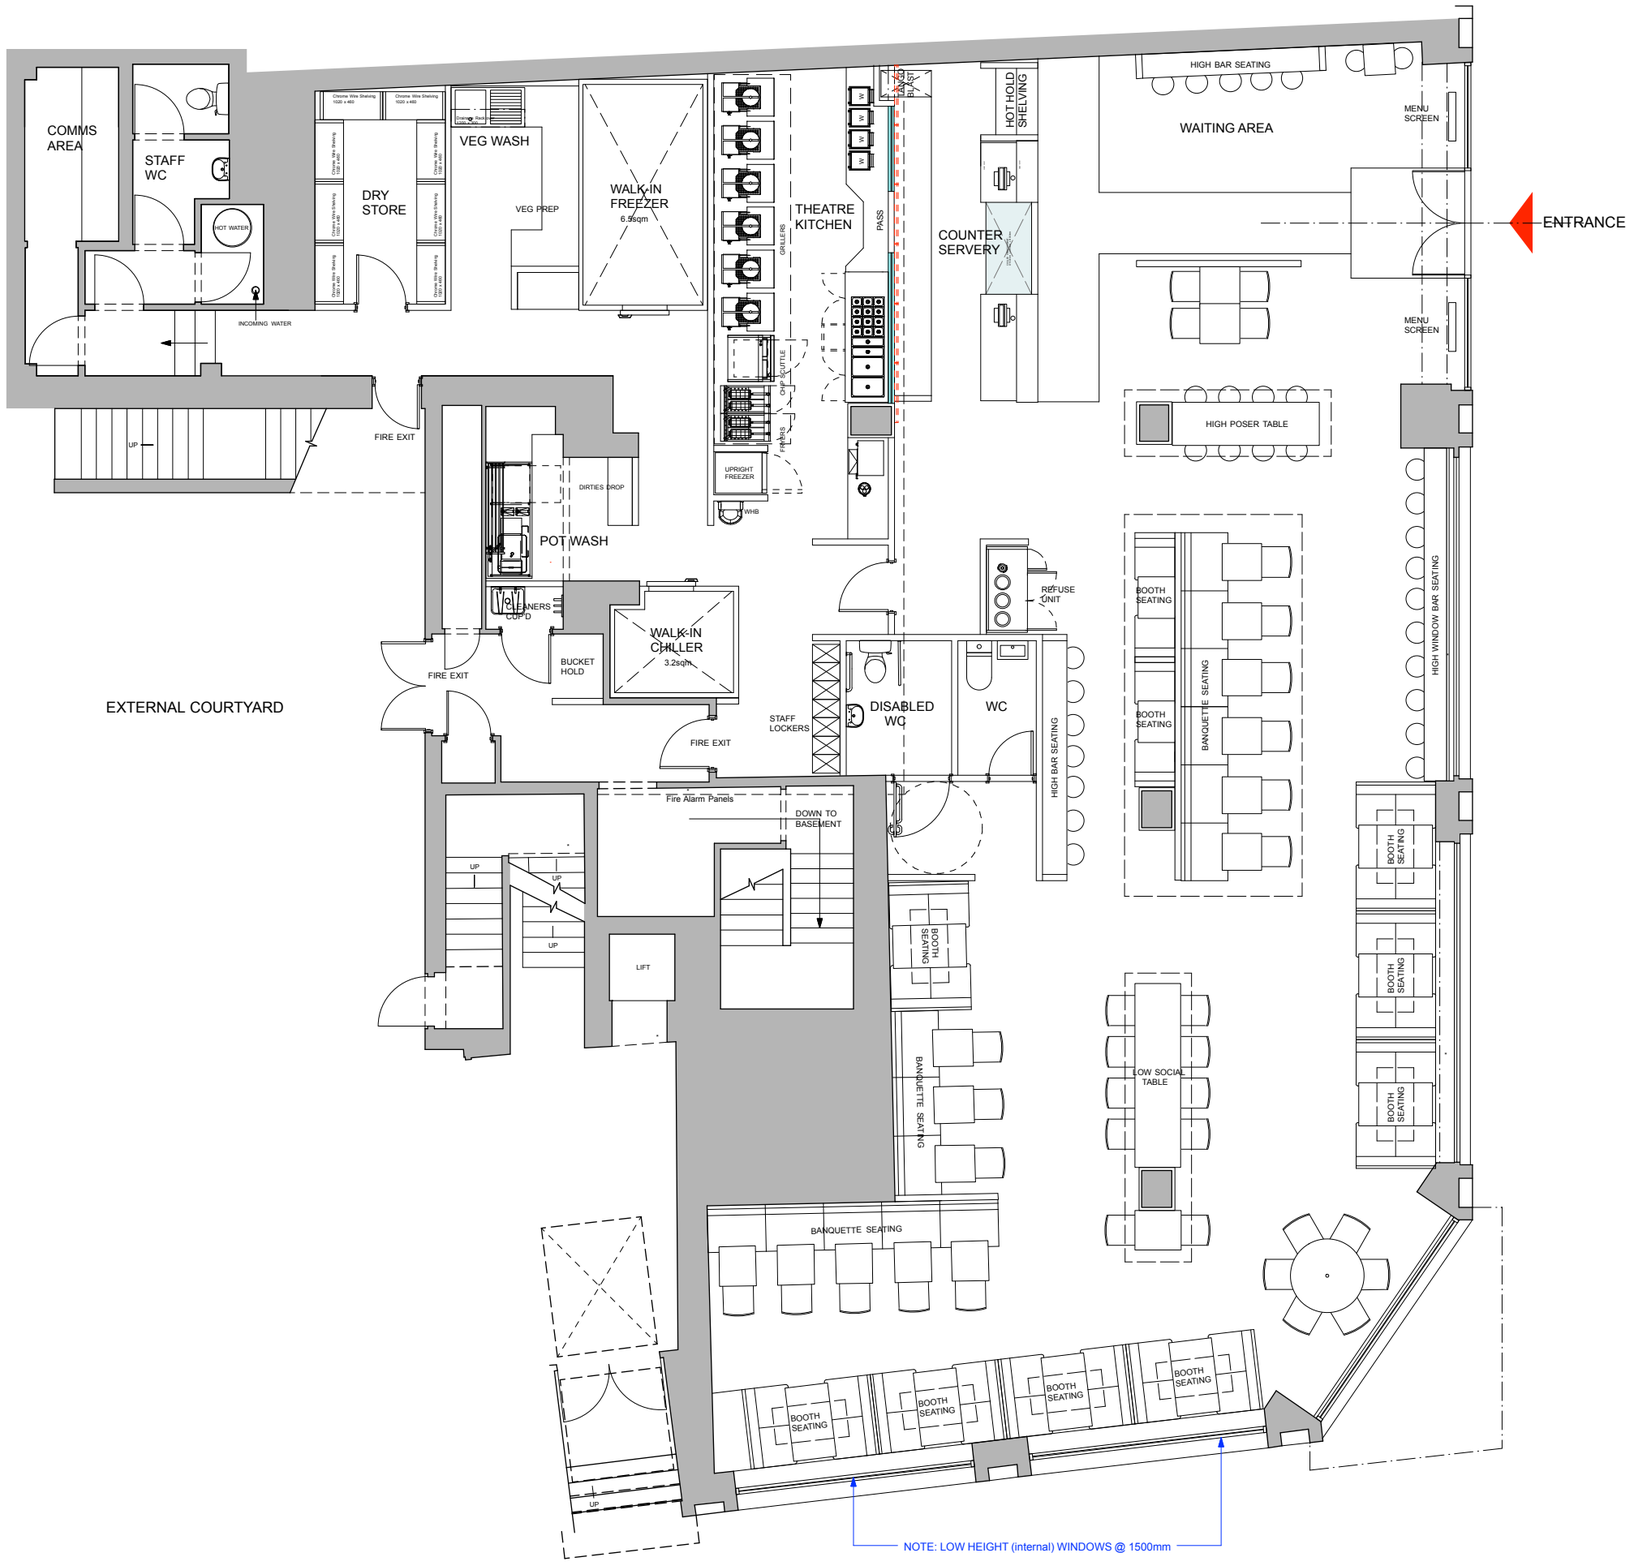

GROUND FLOOR AS EXISTING

Scale 1:100

MAIDSTONE

NOTES

DO NOT SCALE FROM THIS DRAWING . CONTRACTORS MUST VERIFY ALL DIMENSIONS ON SITE PRIOR TO COMMENCING WORKS .

ANY DISCREPENCIES NOT BROUGHT TO THE ATTENTION OF O1 CREATIVE BECOME THE RESPONSIBILITY OF THE CONTRACTOR / FABRICATOR INVOLVED .

THIS DRAWING IS TO BE READ IN CONJUNCTION WITH ALL THE SPECIFICATIONS AND ALL RELEVANT DESIGNER , ENGINEERS SERVICES AND SPECIALIST CONTRACTORS DRAWINGS .

THE WORKS DESCRIBED IN THIS DRAWING SHALL BE UNDERTAKEN IN ACCORDANCE WITH THE CURRENT HEALTH & SAFETY LEGISLATION AND THE HEALTH & SAFETY DOCUMENTATION PREPARED BY THE PLANNING SUPERVISOR FOR THE PROJECT .

REVISIONS

NO	DESCRIPTION	DATE
A	Seating arrangement updated	Feb 20

Copyright of this drawing is reserved by o1 creative and issued on condition that it is not copied, reproduced or disclosed either wholly or in part without the written permission of o1 creative

69 OLD ST
LONDON EC1V 9HX
TEL : 0207 100 1178

PRELIMINARY

PROJECT

GDK
79-85 WEEK STREET
MAIDSTONE
ME14 1QX

TITLE

PLAN AS PROPOSED :
GROUND FLOOR

SCALE

1 : 100 @ A3

DATE

JAN 20

DRAWING NO **REV**

GDK-maid- 538-P:01 A