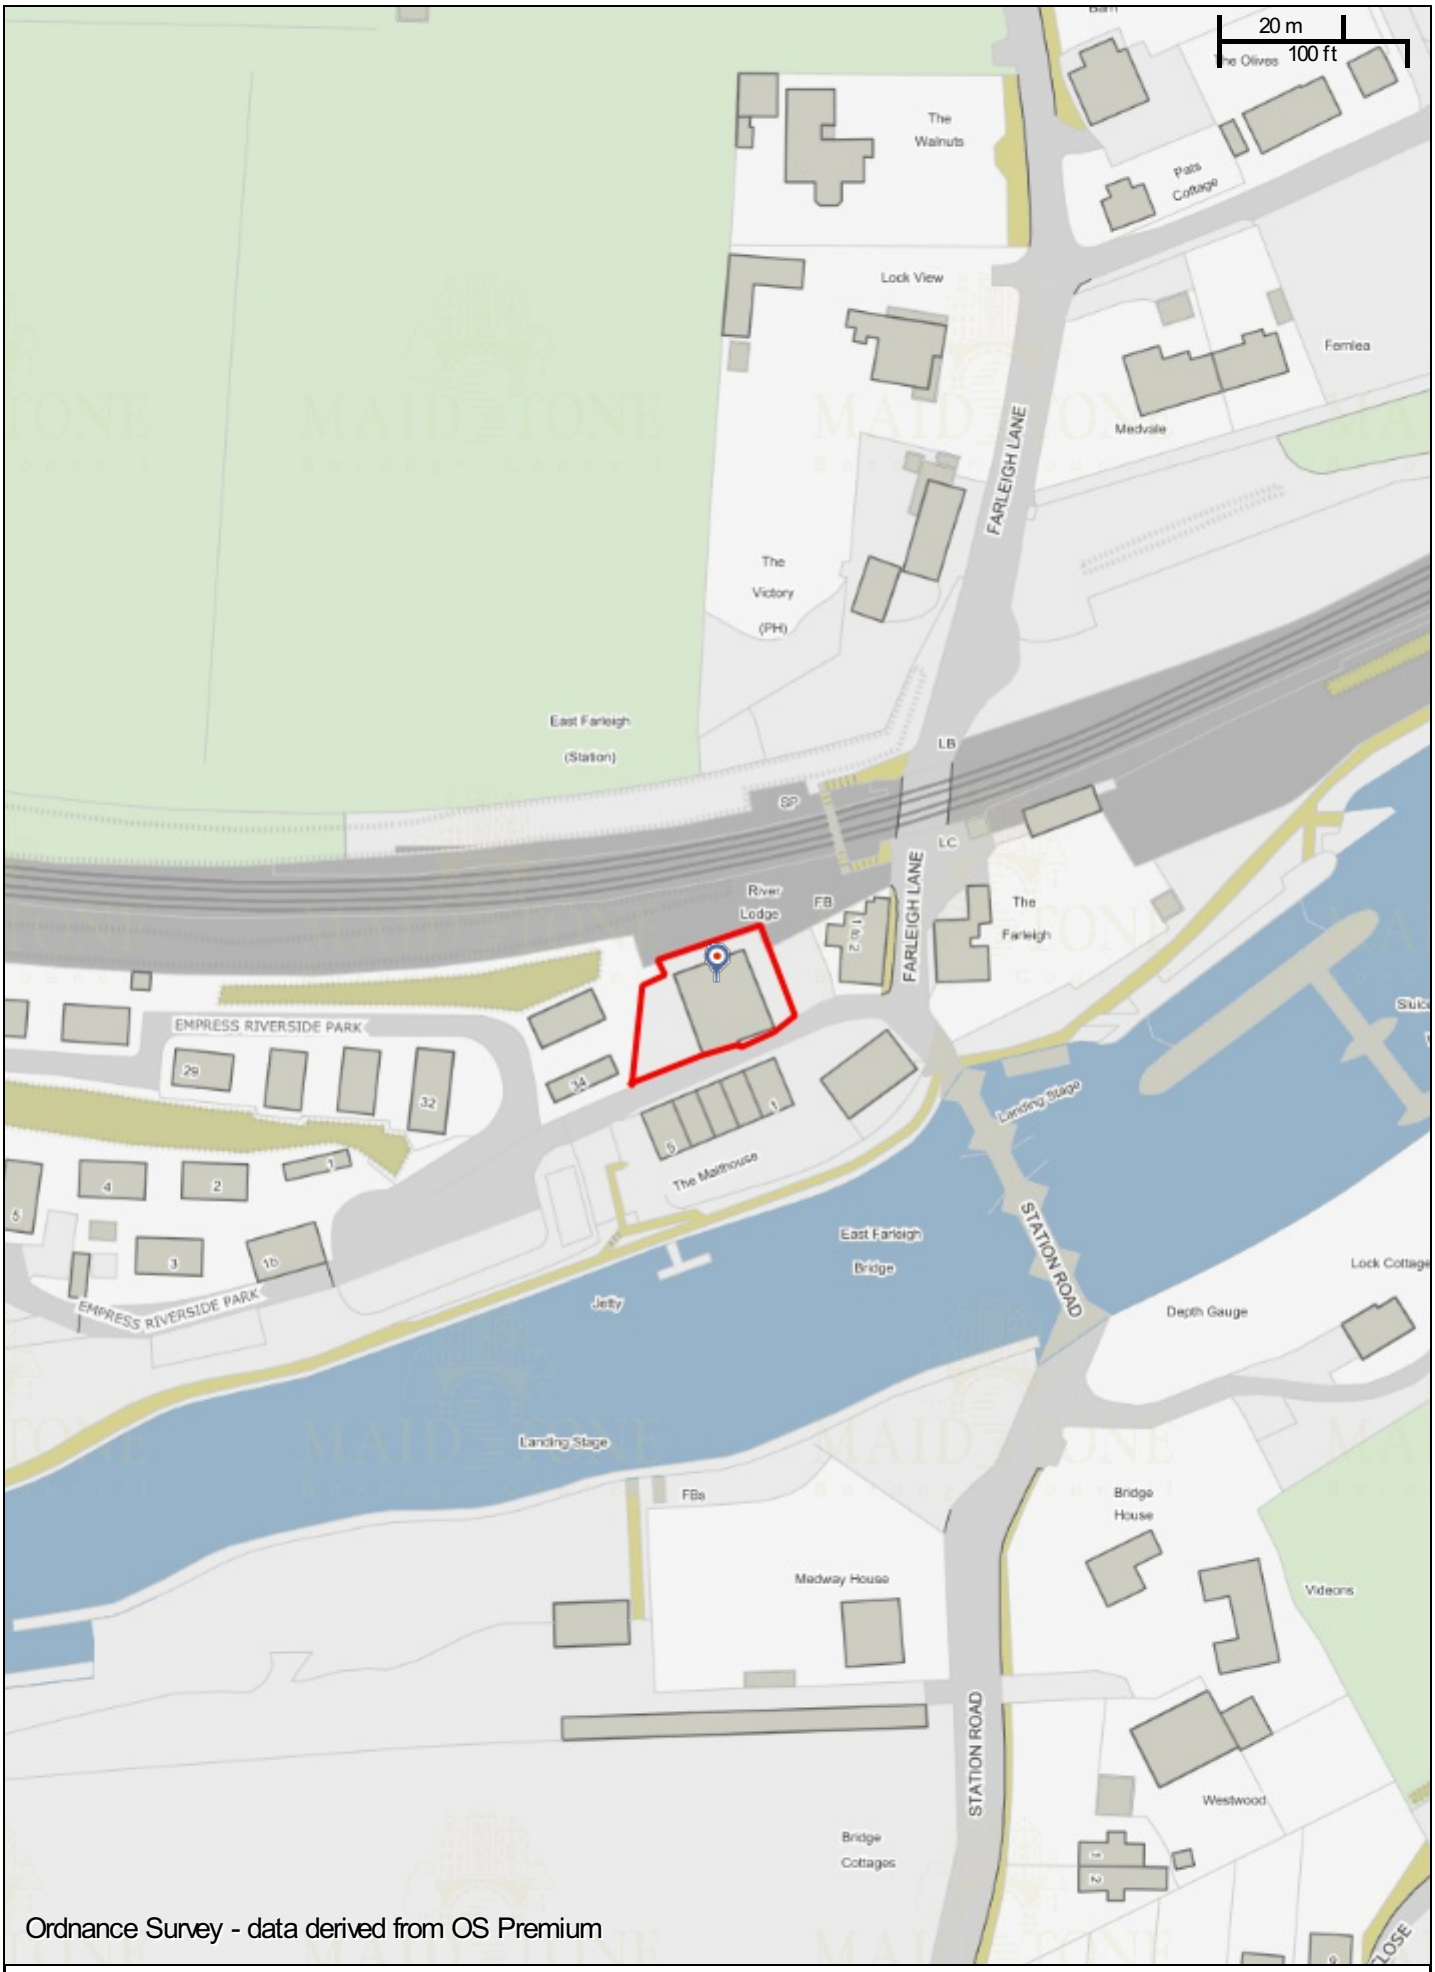

Ordnance Survey - data derived from OS Premium

23/501009/FULL & 23/501008/LBC Chord Electronics Ltd, The Old Pump House, Farleigh Bridge, East Farleigh, Maidstone, Kent

N

Scale: 1:1250