THE MAIDSTONE BOROUGH COUNCIL

PLANNING APPLICATION NUMBER: MA/09/0095 **GRID REF: TQ8150**

OAKDENE FARM, MAIDSTONE ROAD,
SUTTON VALENCE.

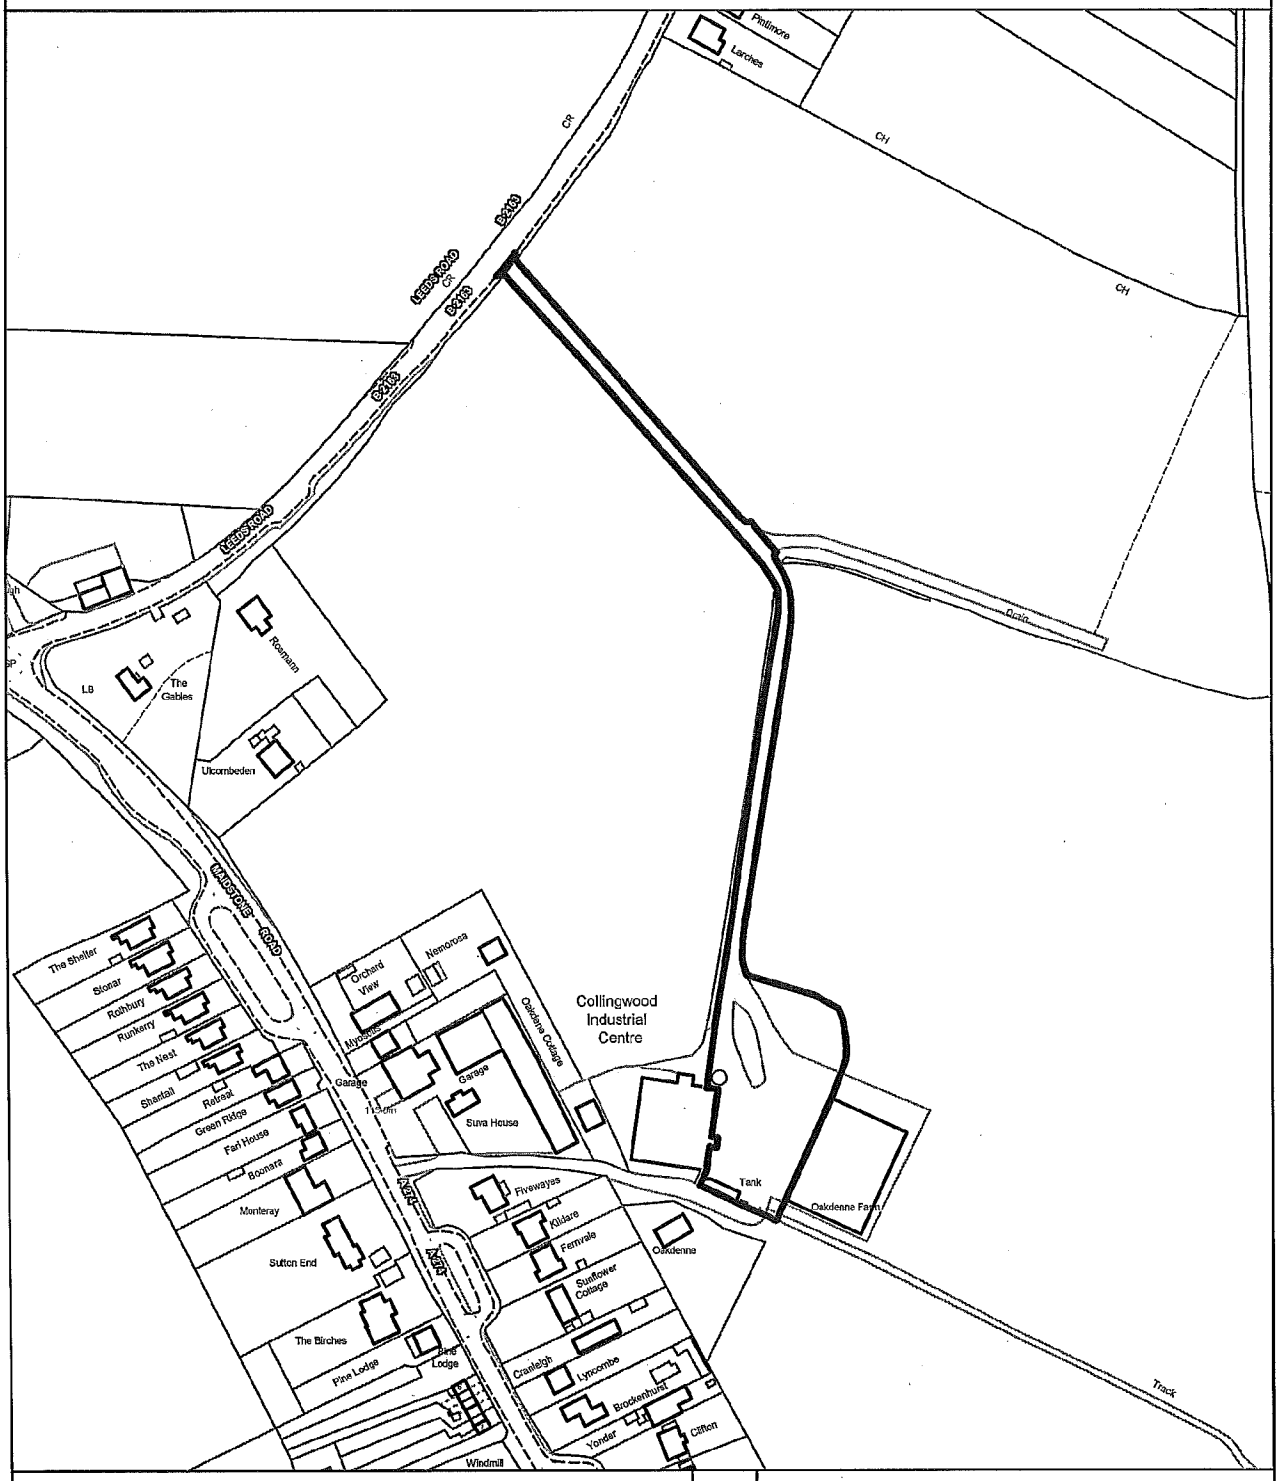

This copy has been produced specifically for Planning and Building Control Purposes only. No further copies may be made. Reproduced from the Ordance Survey mapping with the permission of the Controller of Her Majesty's Stationary Office ©Crown Copyright. Unauthorised reproduction infringes Crown Copyright and may lead to prosecution or civil proceedings.The Maidstone Borough Council No. 1000019636, 2009. Scale 1:2500.

Alison Broom
Director of Prosperity and Regeneration