
H1 (10) - SOUTH OF SUTTON ROAD, LANGLEY, MAIDSTONE

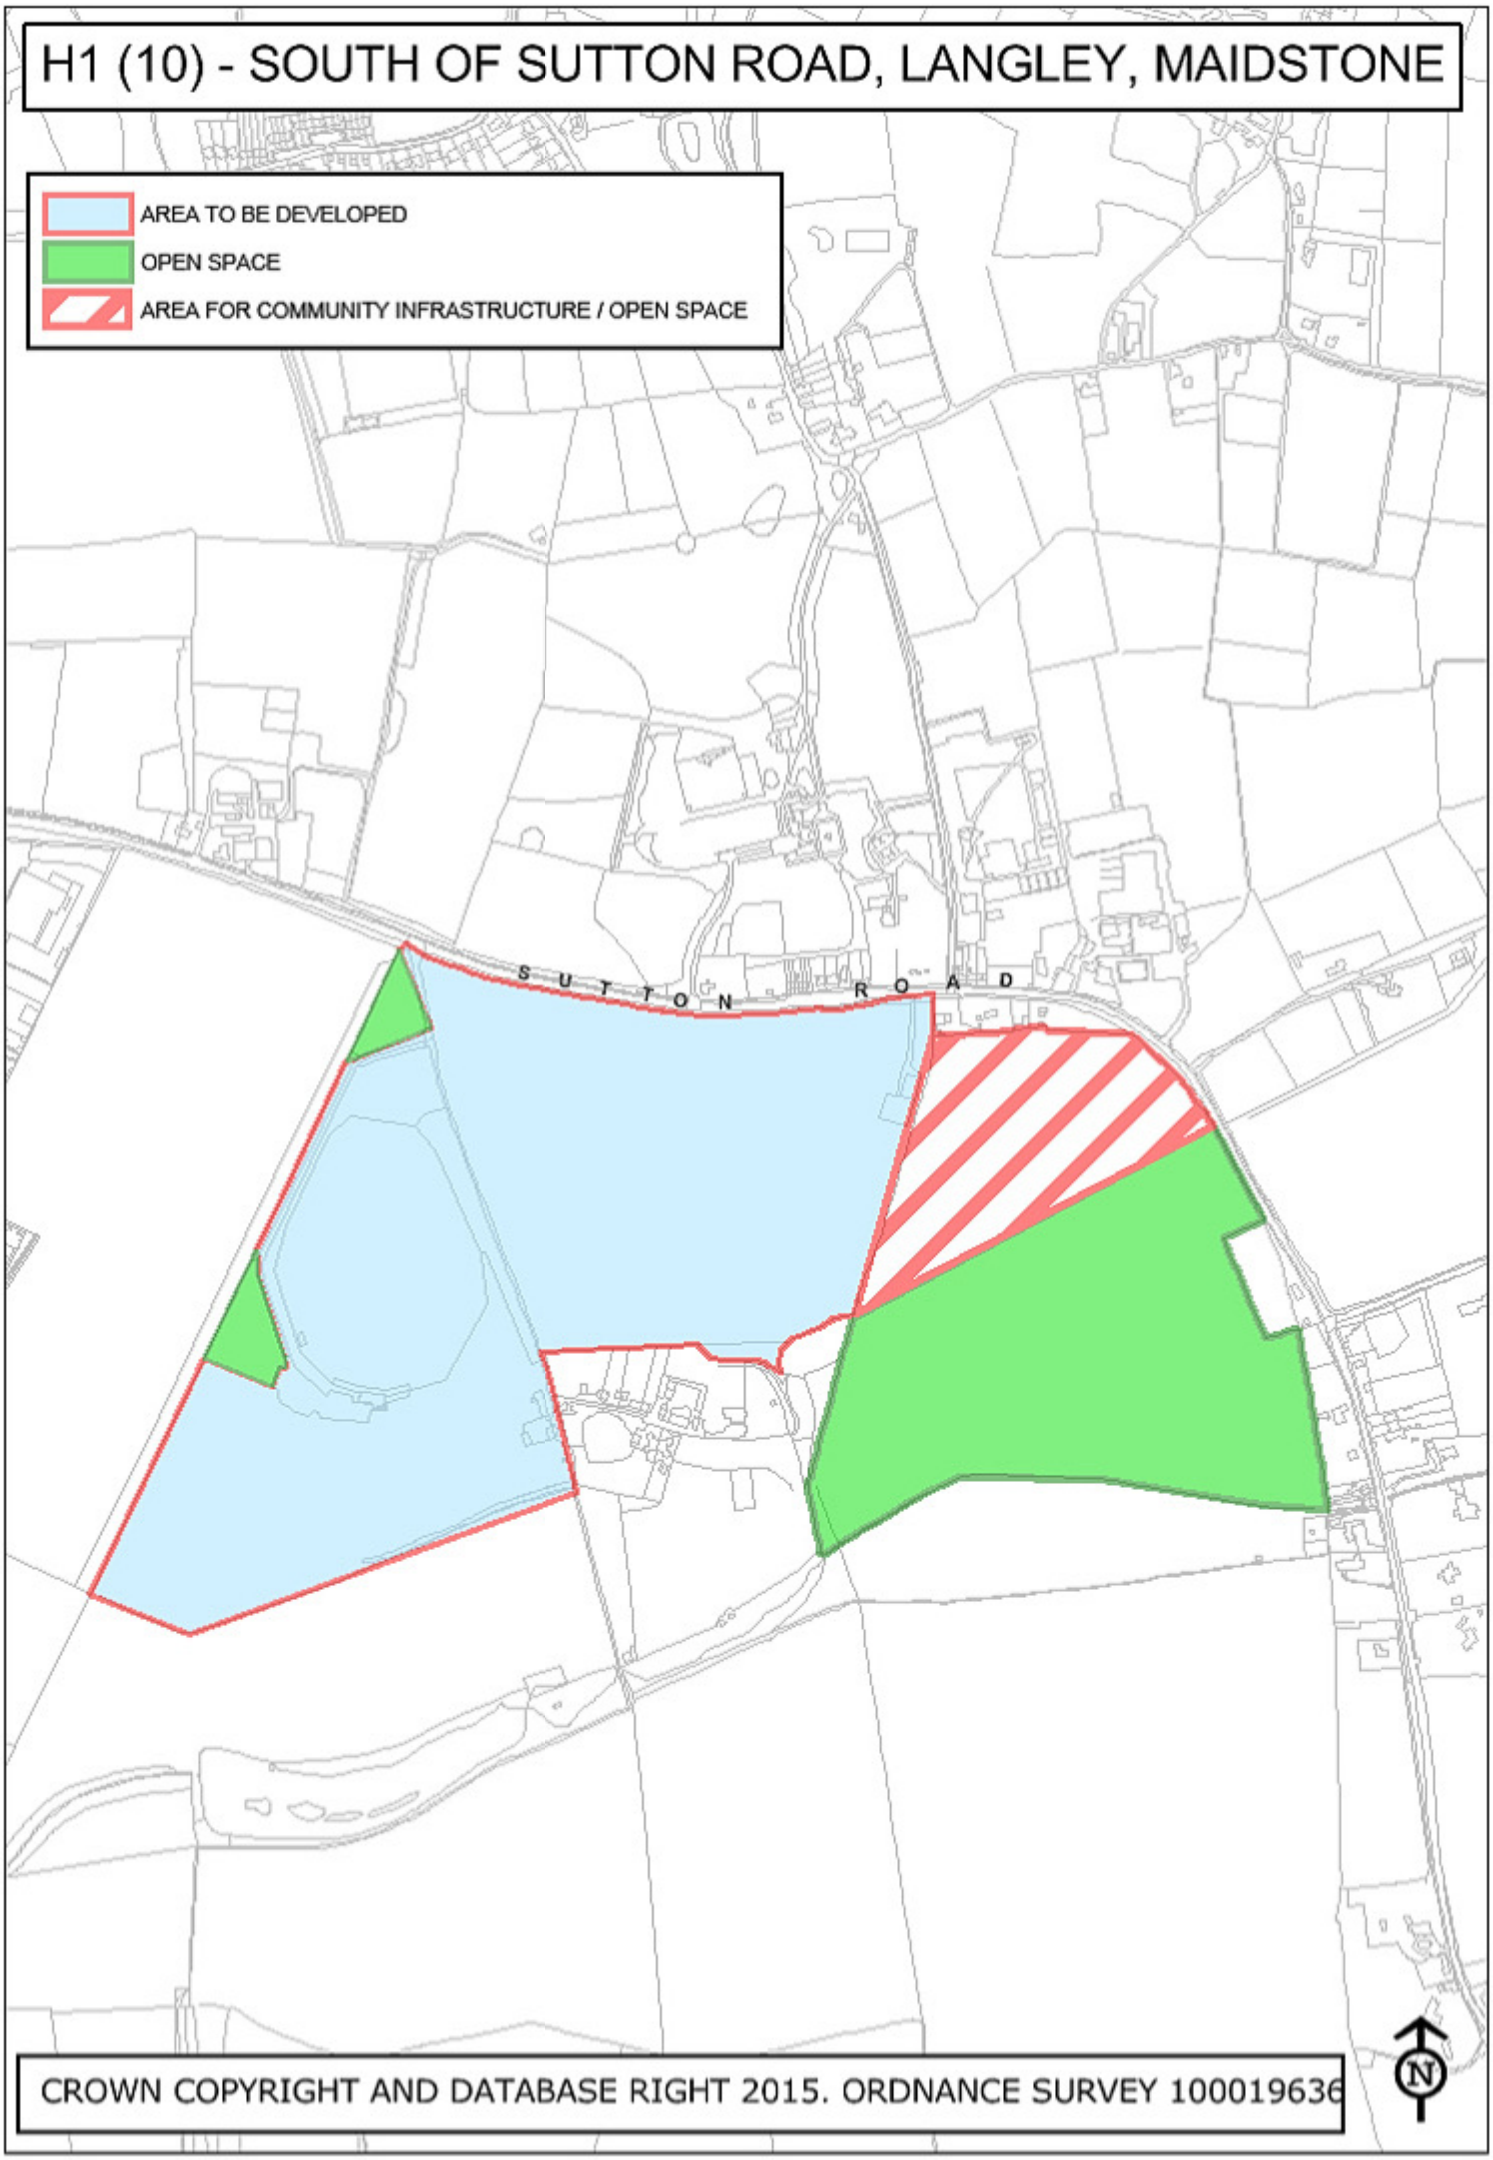

CROWN COPYRIGHT AND DATABASE RIGHT 2015. ORDNANCE SURVEY 100019636