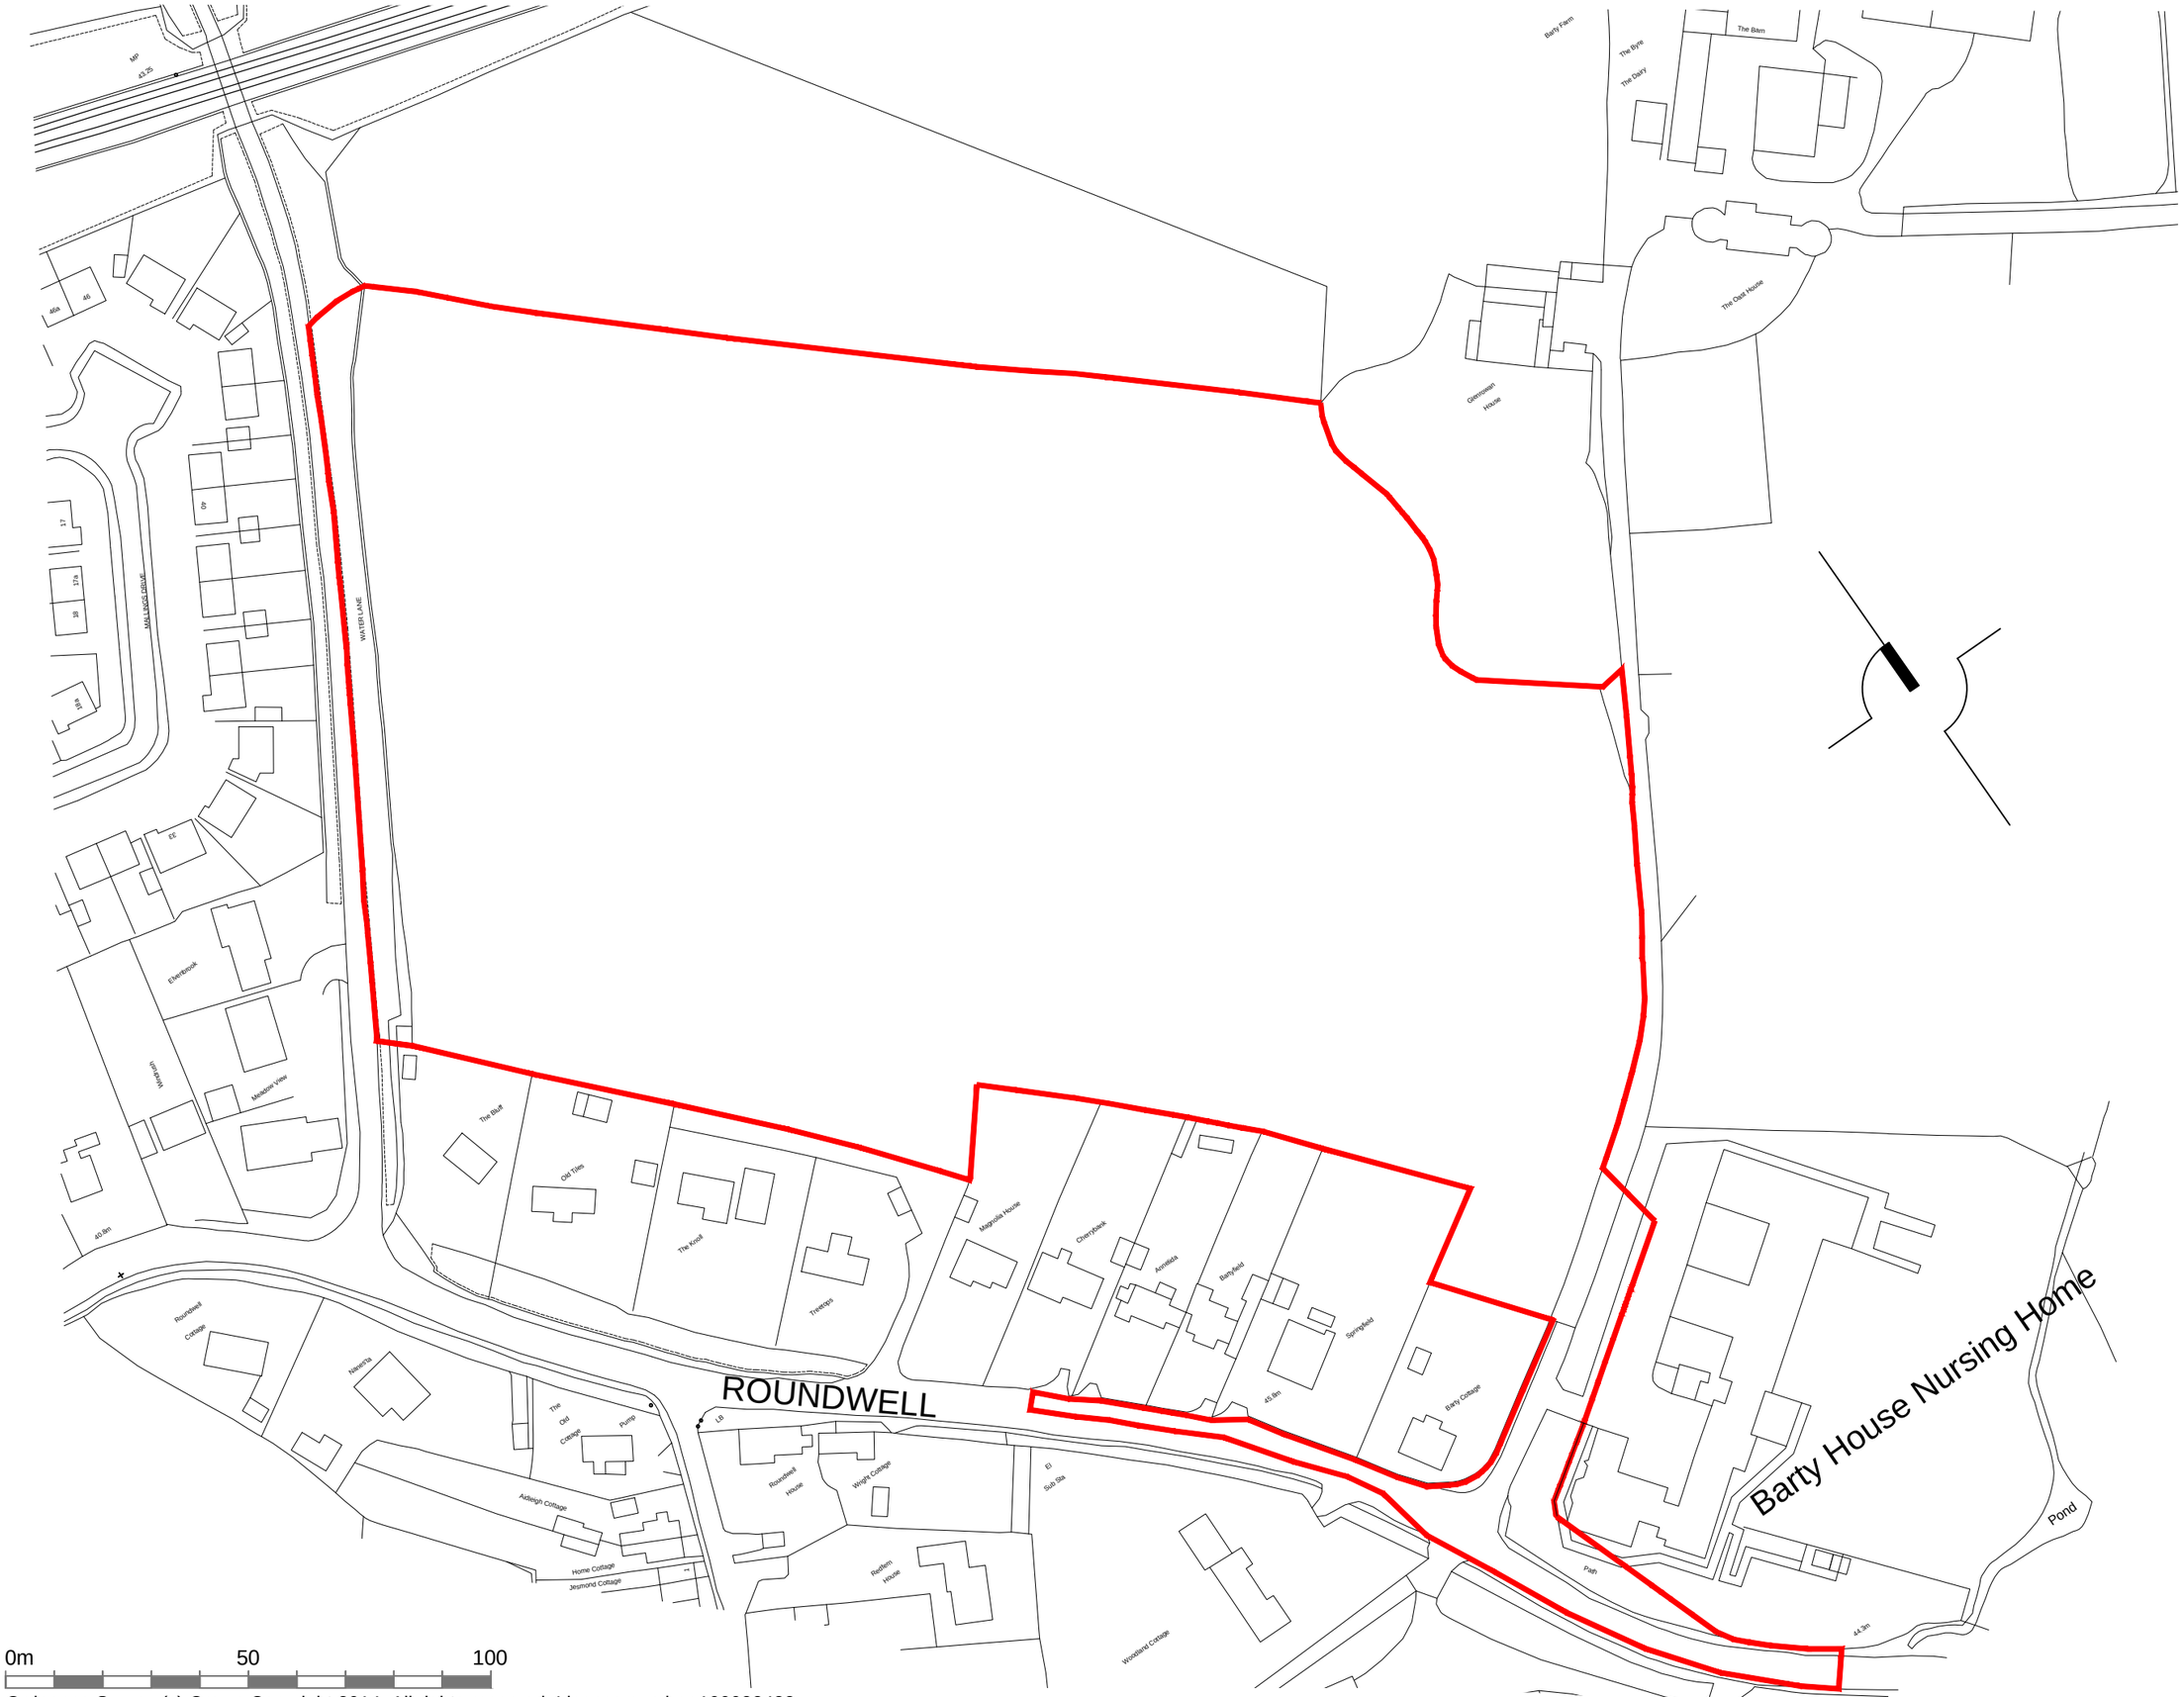

project title
Crabtree & Crabtree (Bearsted) Ltd
Proposed Residential Development,
Land At & Adjacent to Barty House,
Bearsted Green, Madstone, Kent

drawing title
Site Location Plan

scale 1:1250 @ A3
date December 2014
drawing number 2527 - 20
revision E

design bdb
Church Barn, Milton Manor Farm, Ashford Road, Canterbury, Kent. CT4 7PP
t: 01227 456699 www: bdb-design.co.uk

Ordnance Survey (c) Crown Copyright 2014. All rights reserved. Licence number 100022432