APPENDIX 2

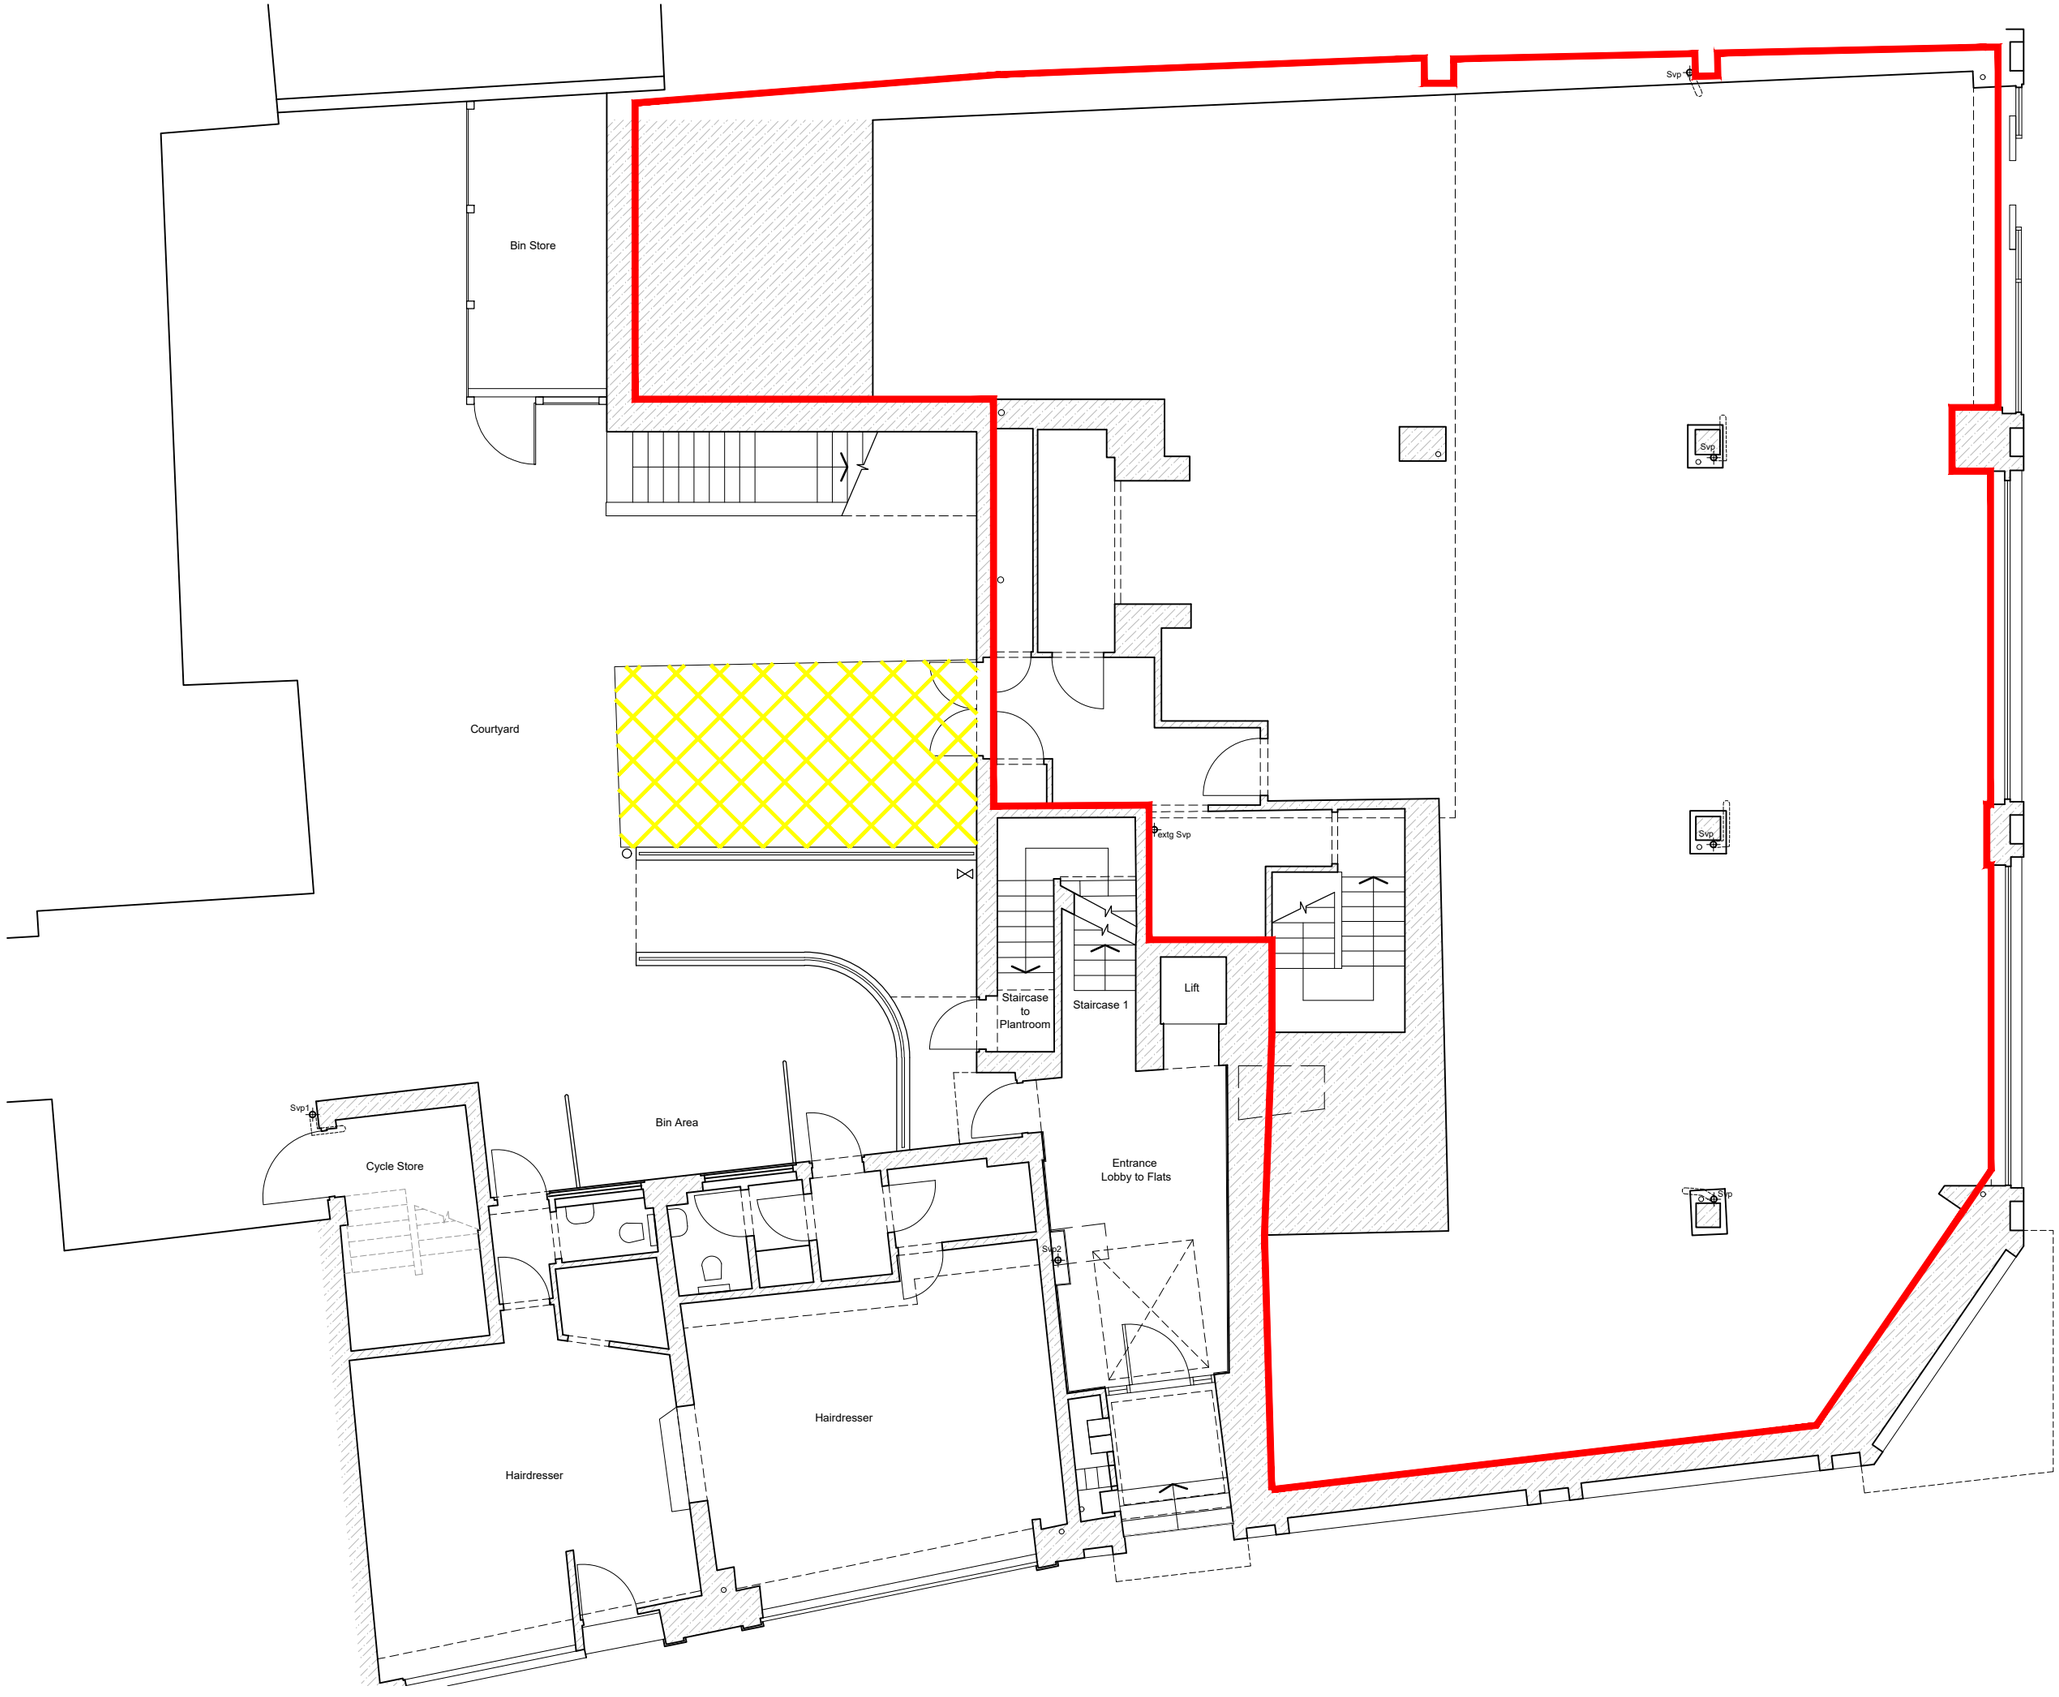

north

Harrison Mutch
Chartered Architects

Innovation Centre Medway
Maidstone Road Chatham
Kent ME5 9FD
Tel: 01634 202098 Fax: 0845 867 4902
E-mail: info@harrison-mutch.co.uk

Residential Development.
for Hurstglen Properties Ltd.

Transfer Plan - GF Shop

Scale : 1:100 @ A3
Date : Oct 2018
Drawn : DH
Chekd : DJB
Status : TRANSFER

Drawing : 1159:TP:31 A