APPENDIX B

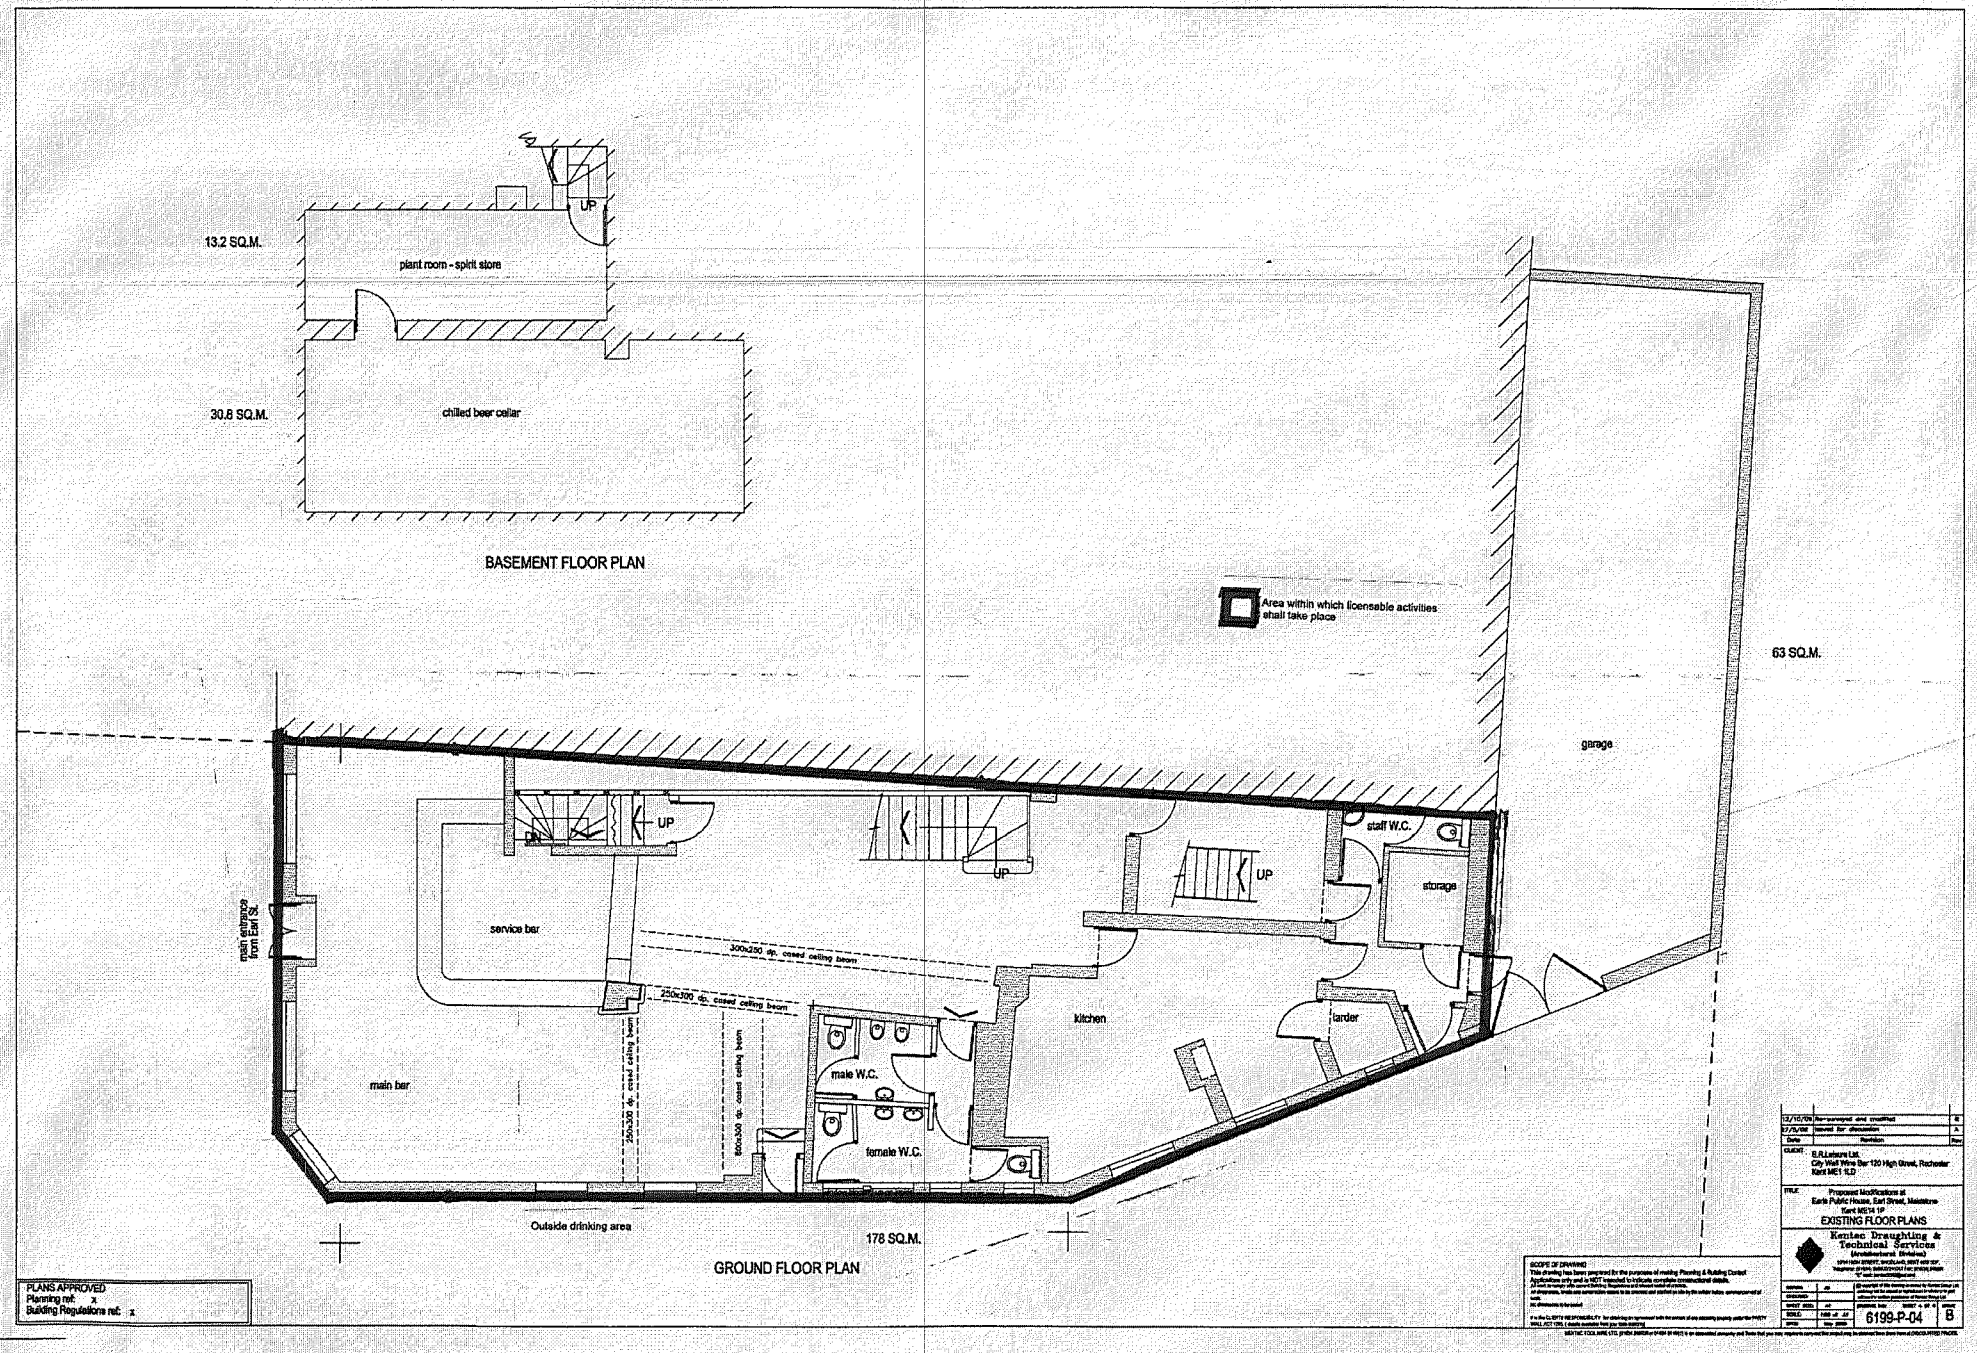
13.2 SQ.M.
plant room - spirit store
UP
30.8 SQ.M.
chilled beer cellar
BASEMENT FLOOR PLAN
Area within which licensable activities shall take place
63 SQ.M.
garage
main entrance from Earl St.
service bar
UP
UP
UP
staff W.C.
storage
300x250 dp. cased ceiling beam
250x200 dp. cased ceiling beam
250x300 dp. cased ceiling beam
800x300 dp. cased ceiling beam
kitchen
larder
main bar
male W.C.
female W.C.
Outside drinking area
178 SQ.M.
GROUND FLOOR PLAN
PLANS APPROVED
Planning ref: x
Building Regulations ref: x
SCOPE OF DRAWING
This drawing has been prepared for the purposes of meeting Planning & Building Control Applications only and is NOT intended to indicate complete constructional details.
Kentec Draughting & Technical Services
EXISTING FLOOR PLANS
6199-P-04
B