# THE MAIDSTONE BOROUGH COUNCIL

**PLANNING APPLICATION NUMBER: MA/13/0055** **GRID REF: TQ7555**

**REGISTRAR OF BIRTHS DEATHS AND MARRIAGES, ARCHBISHOP PALACE, MILL STREET, MAIDSTONE.**

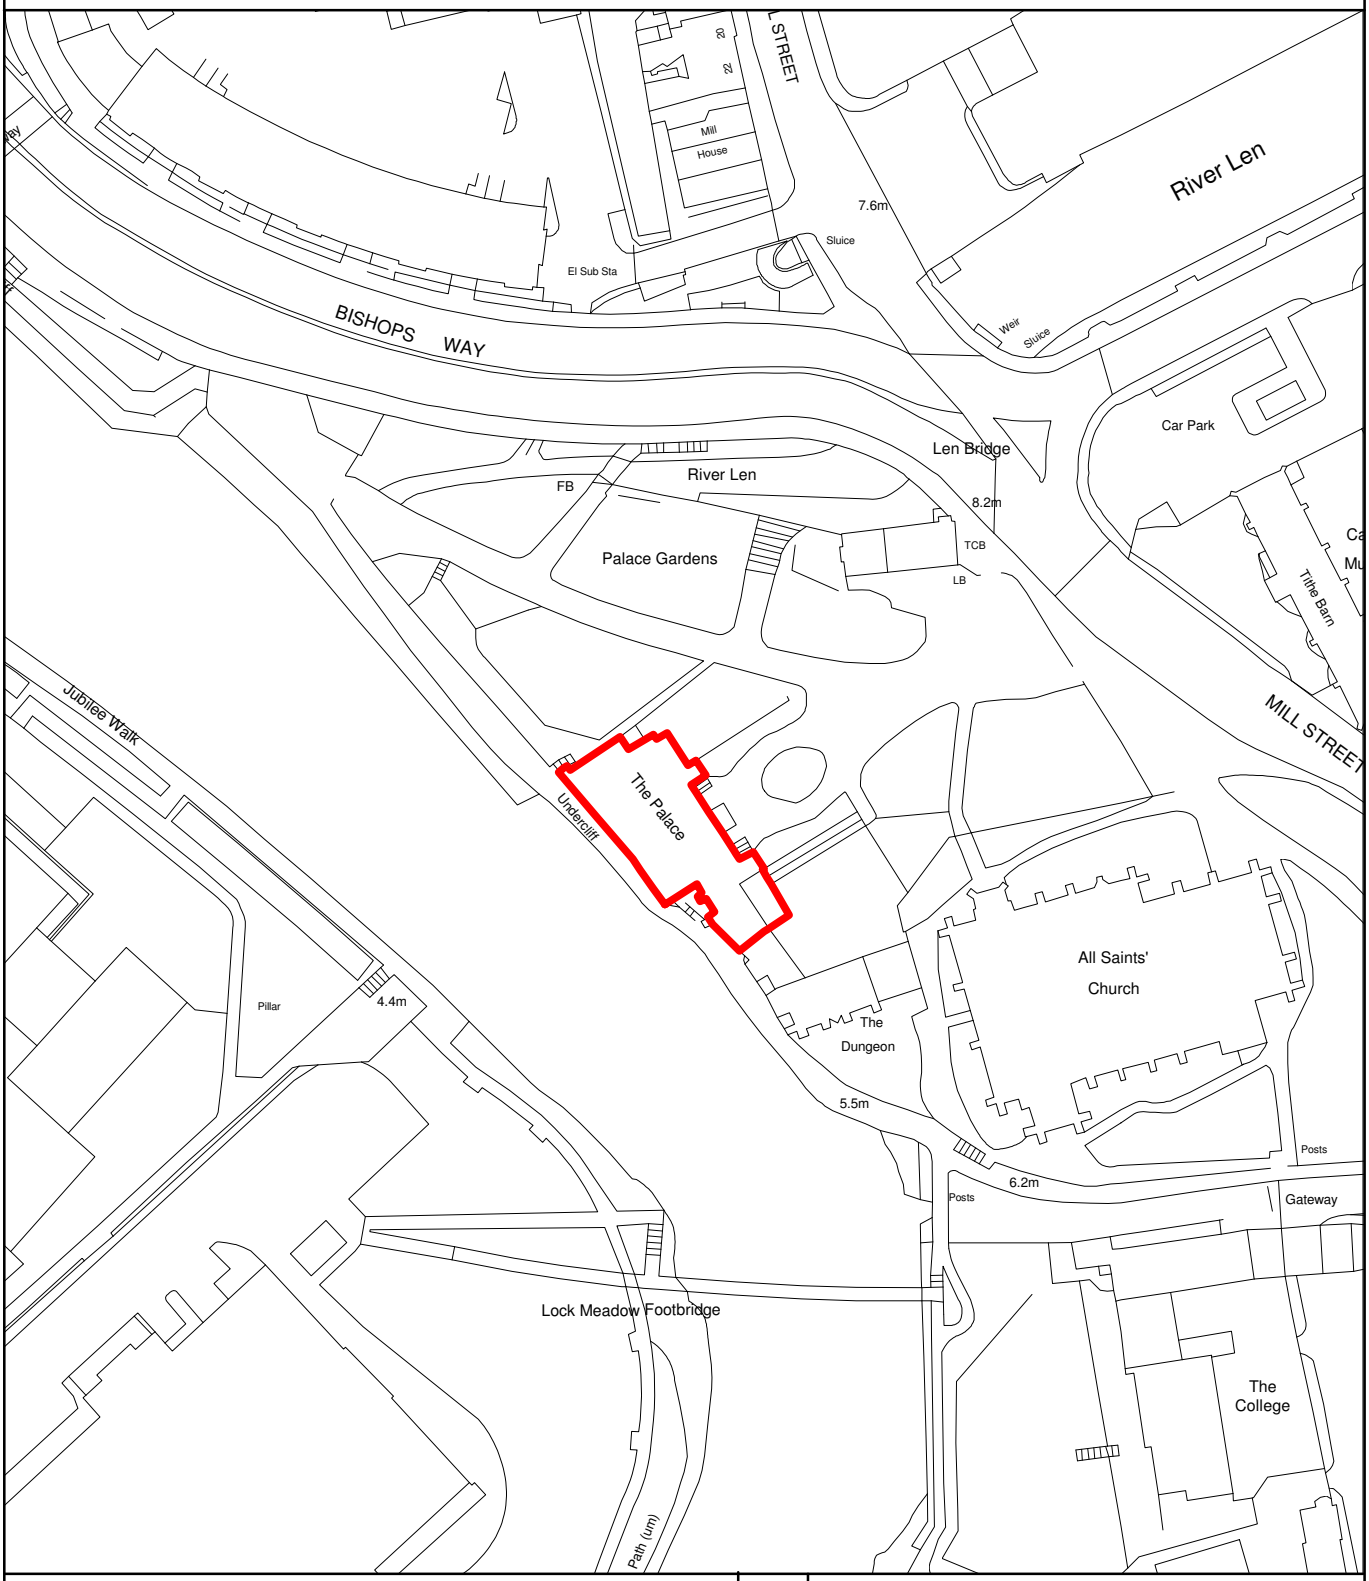


This copy has been produced specifically for Planning and Building Control Purposes only. No further copies may be made. Reproduced from the Ordance Survey mapping with the permission of the Controller of Her Majesty's Stationary Office ©Crown Copyright. Unauthorised reproduction infringes Crown Copyright and may lead to prosecution or civil proceedings.The Maidstone Borough Council No. 100019636, 2013.
Scale 1:1250

**Rob Jarman**
**Head of Planning**