THE MAIDSTONE BOROUGH COUNCIL

Land South West of
Oakapple Lane
Maidstone
Kent

MBC Ref:13/2079

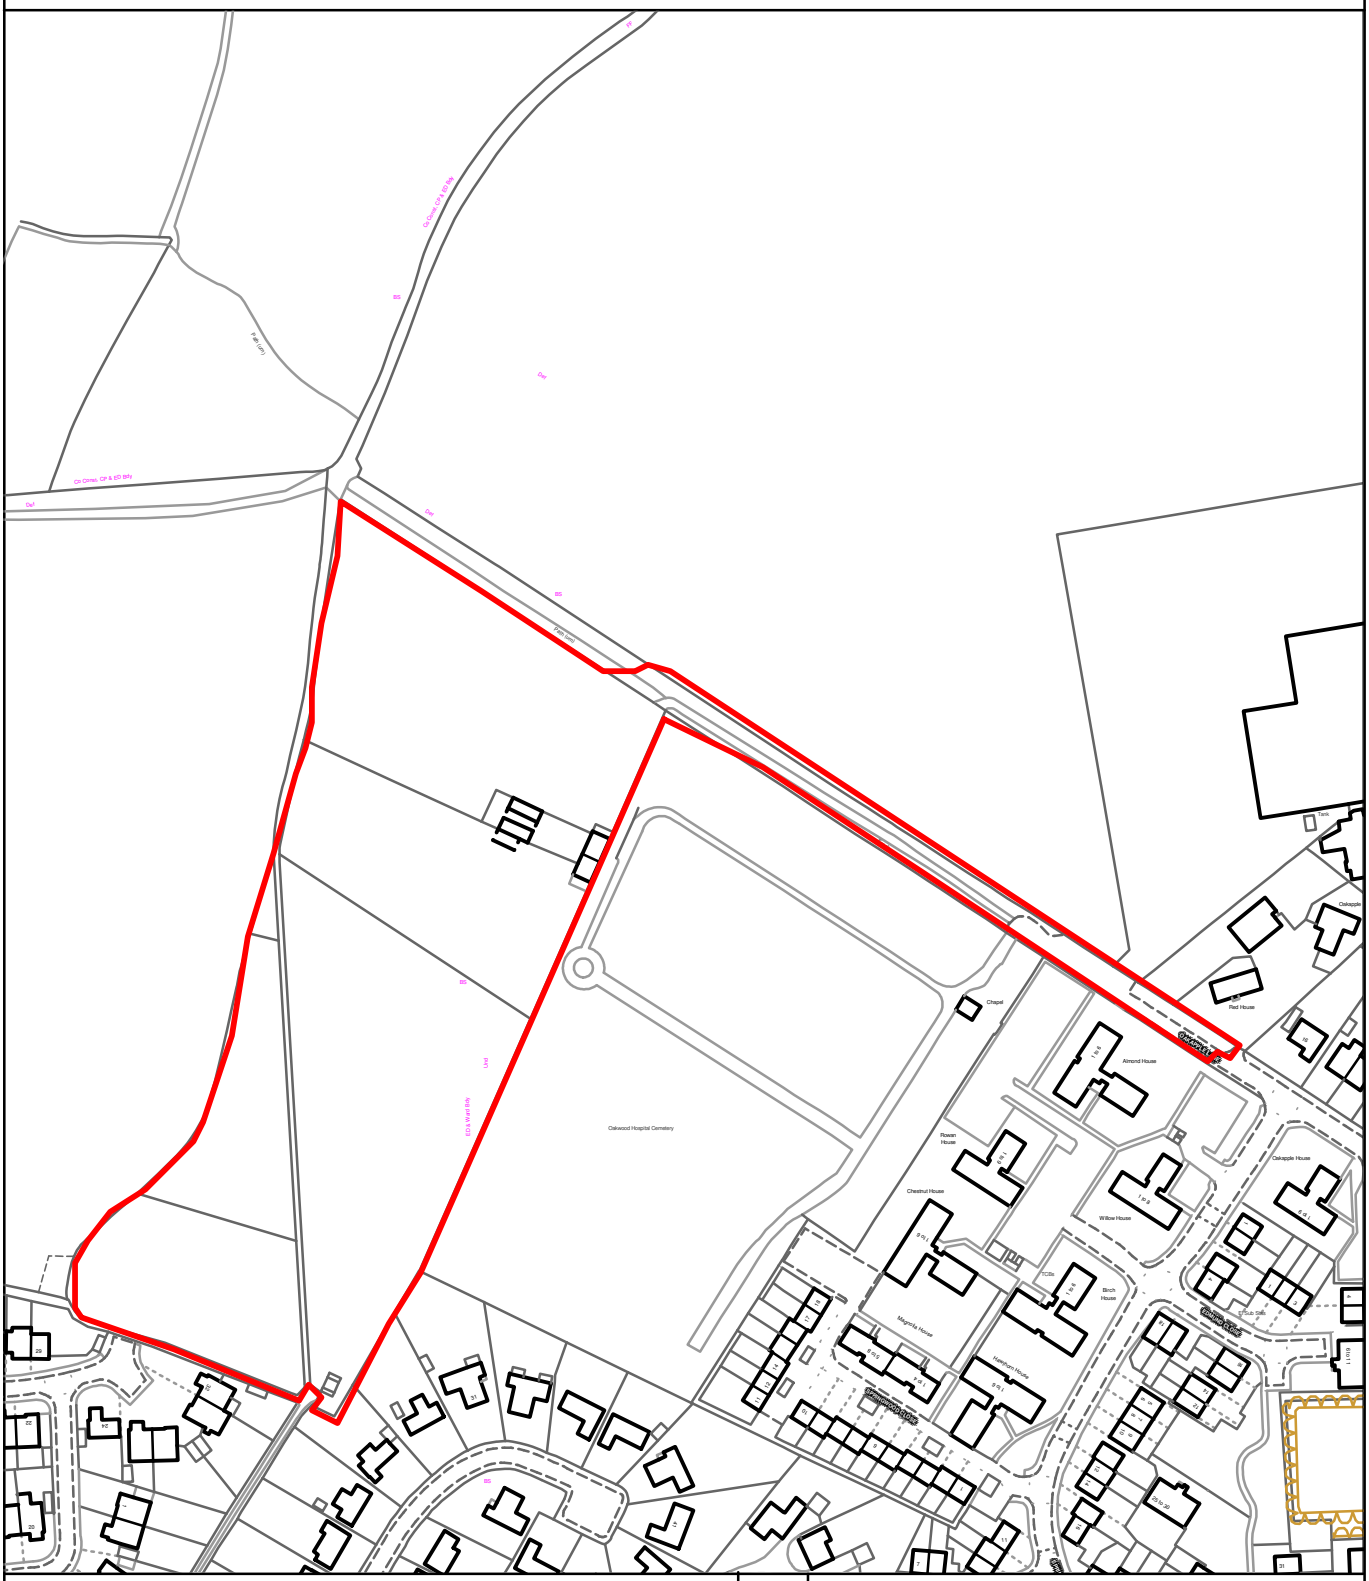

Reproduced from the Ordance Survey mapping with the permission of the Controller of Her Majesty's Stationary Office ©Crown Copyright. Unauthorised reproduction infringes Crown Copyright and may lead to prosecution or civil proceedings.The Maidstone Borough Council Licence No. 100019636, 2014. Scale 1:2500

N

Rob Jarman
Head of Planning