THE MAIDSTONE BOROUGH COUNCIL

Court Lodge,
Court Lodge Road
Harrietsham
Kent, ME17 1AS

MBC Ref: 14/502009

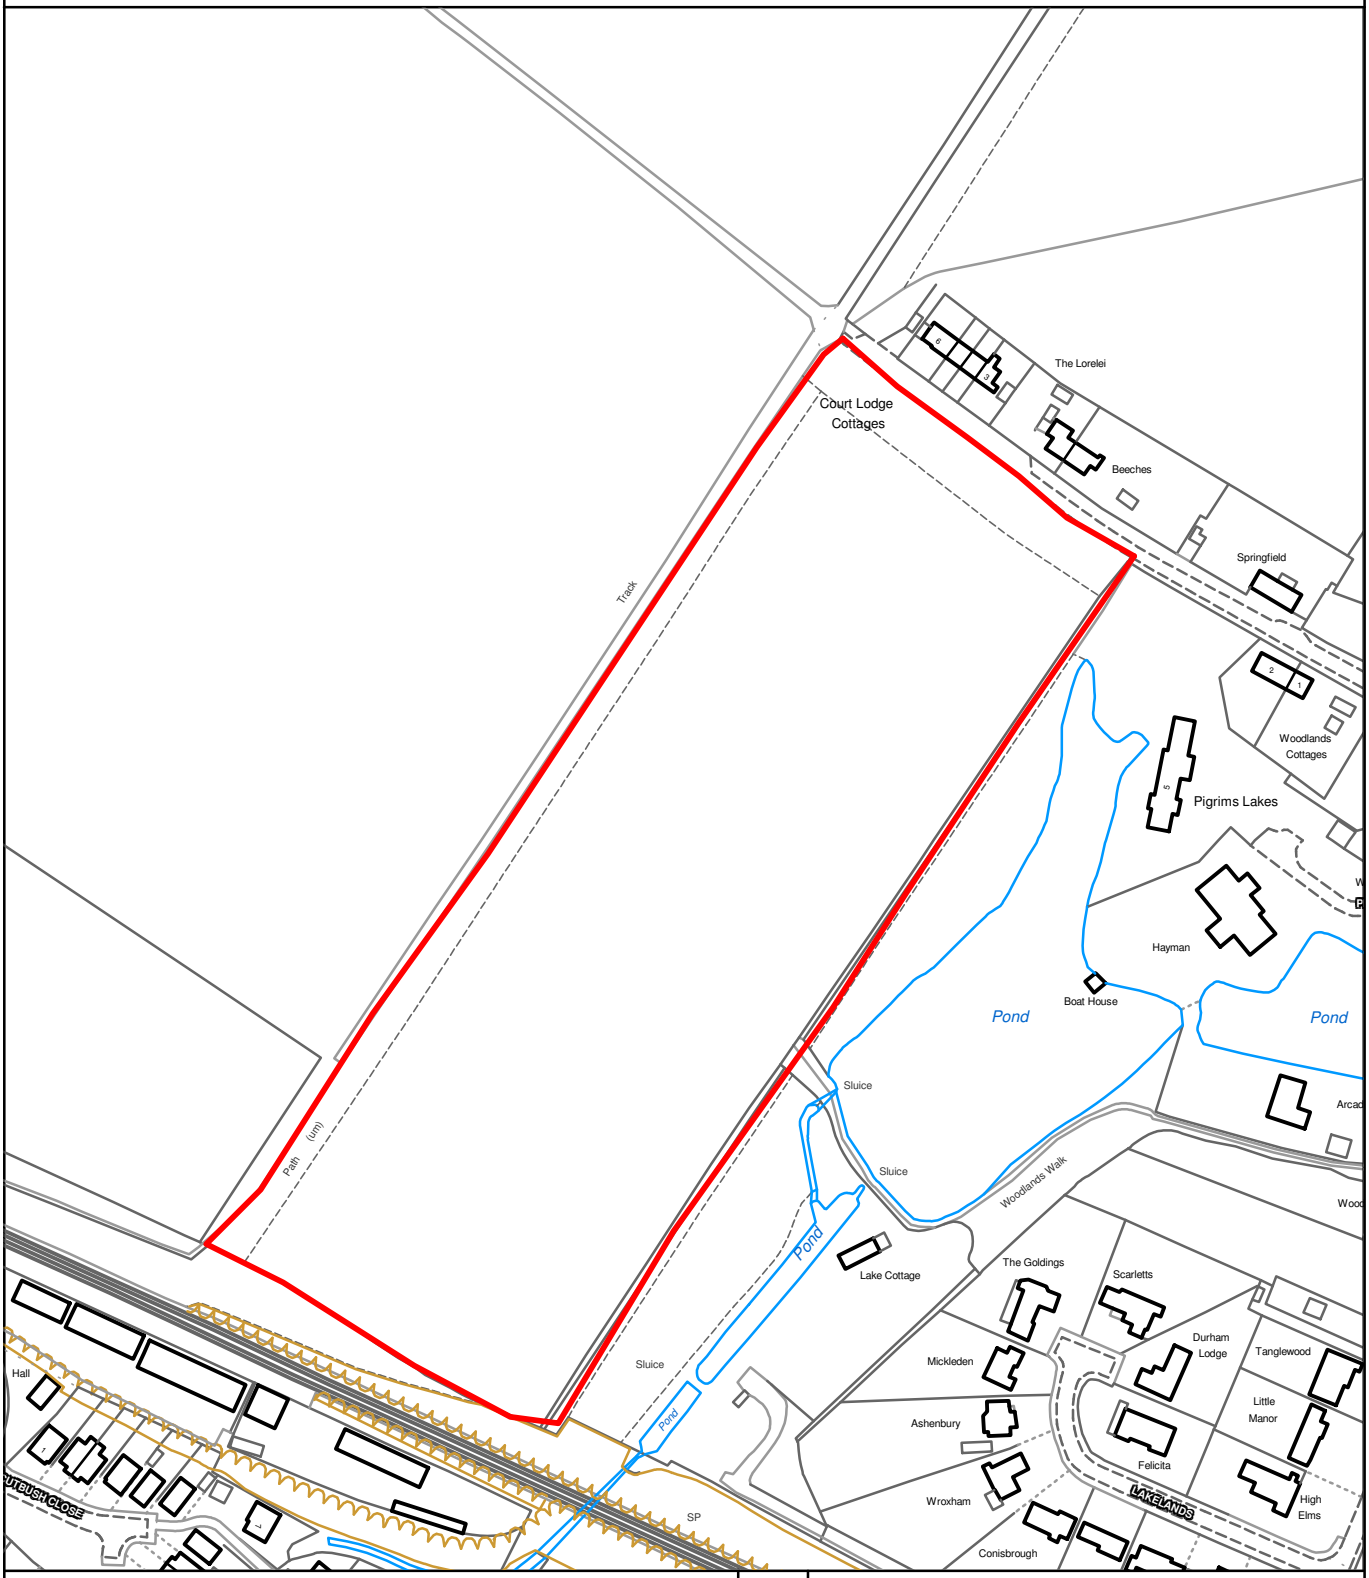

Reproduced from the Ordance Survey mapping with the permission of the Controller of Her Majesty's Stationary Office ©Crown Copyright. Unauthorised reproduction infringes Crown Copyright and may lead to prosecution or civil proceedings.The Maidstone Borough Council Licence No. 100019636, 2014. Scale 1:2500

Rob Jarman
Head of Planning